



SECTION B-B
SCALE 1:12

Tested to EN 1634-1
Achieves:
90 Minutes Integrity

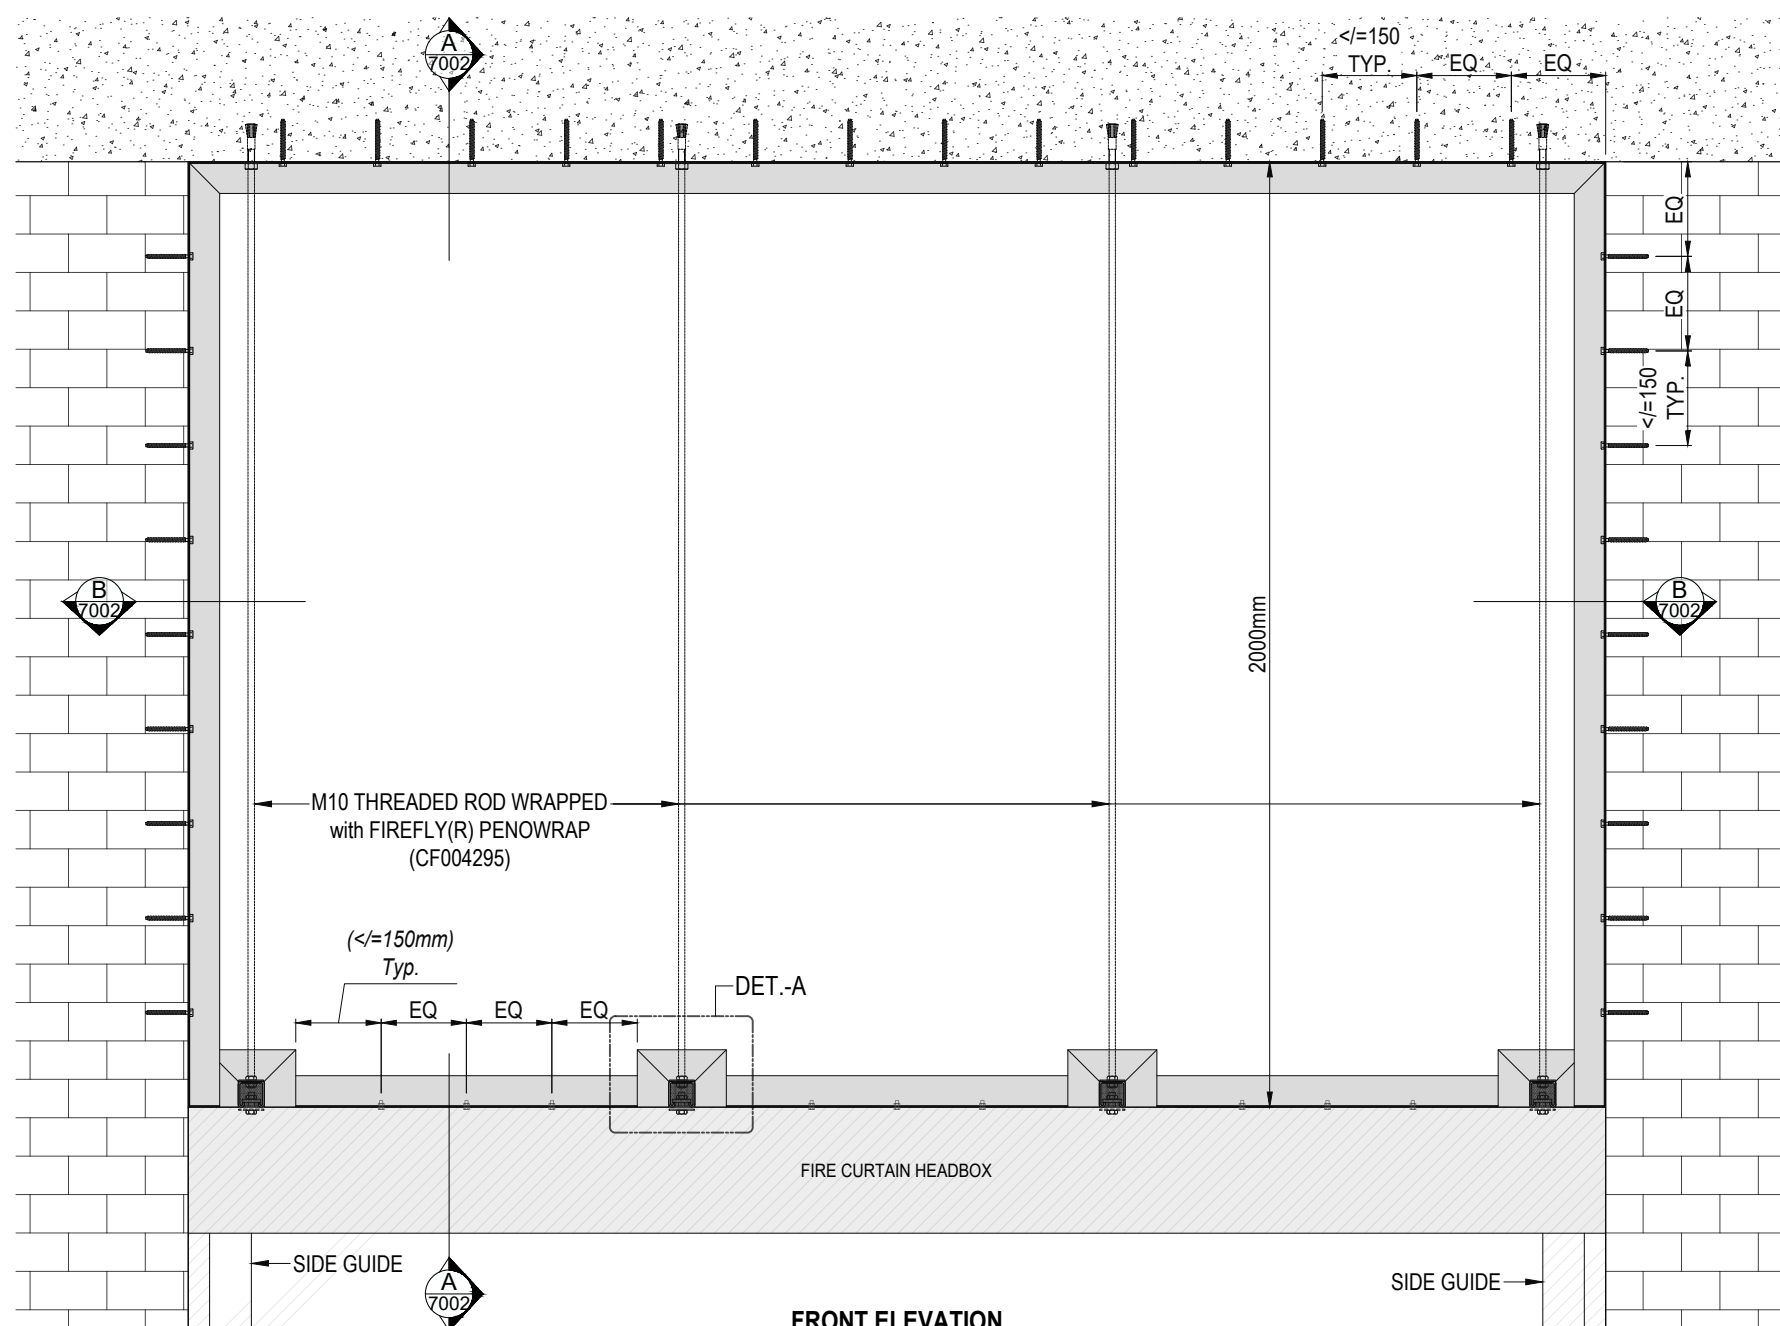

FRONT ELEVATION
SCALE 1:12

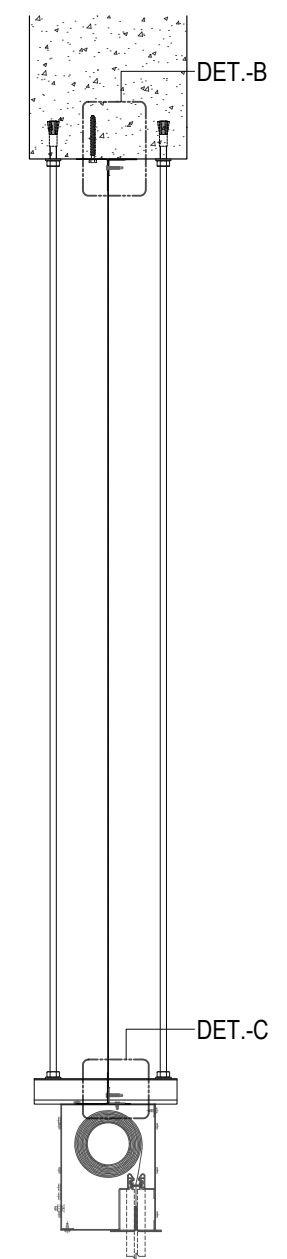

SECTION A-A
SCALE 1:12



Ignis House, Houghton Avenue,
Waterlooville, Hampshire, PO7 3DU, UK

Tel: +44 (0) 23 9245 4405
Fax: +44 (0) 23 9249 2732
Email: info@coopersfire.com
Web: www.coopersfire.com


ALL DIMENSIONS INCLUDE SURFACE FINISH UNLESS OTHERWISE SPECIFIED

CONFORM TO BRITISH STANDARD SPECIFICATION UNLESS OTHERWISE SPECIFIED

REMOVE ALL BURRS AND SHARP EDGES TO A MAXIMUM RADIUS OR CHAMFER OF 0.5mm UNLESS OTHERWISE SPECIFIED

© 1997 A COOPER GROUP LIMITED
ALL RIGHTS RESERVED. THIS DESIGN MAY NOT BE REPRODUCED IN ANY MATERIAL FORM, INCLUDING ELECTRONICALLY WITHOUT THE WRITTEN PERMISSION OF THE COPYRIGHT NAMES

THIRD ANGLE PROJECTION

 

TOLERANCES:
WHOLE NUMBERS ± 1.0
ONE PLACE DECIMALS ± 0.25
TWO PLACE DECIMALS ± 0.10
UNLESS OTHERWISE STATED.

DO NOT SCALE

REV	MODIFICATION	DATE	DRAWN
05	ATHENA DETAILS UPDATED	04.03.26	AA
04	DETAILS ADDED	05.11.25	AA
03			
02			
00			

MATERIAL:
N/A

FINISH:
N/A

SCALE:
AS SHOWN

© 1997 A COOPER GROUP LIMITED
ALL RIGHTS RESERVED. THIS DESIGN MAY NOT BE REPRODUCED IN ANY MATERIAL FORM, INCLUDING ELECTRONICALLY WITHOUT THE WRITTEN PERMISSION OF THE COPYRIGHT NAMES

DRAWN:
AA






CHECKED:
SB

APPROVED:
RW

TITLE:
ATHENA by COOPERS FIRE STATIC BARRIER
90-MINUTE FIRE STOPPING ARRANGEMENT
BETWEEN HEADBOX AND STRUCTURE

DRAWING NO.
600_650_MK

DATE: 30.06.25
ISSUE: 05

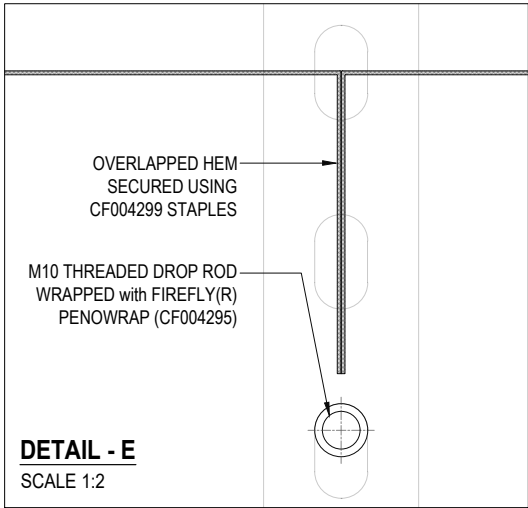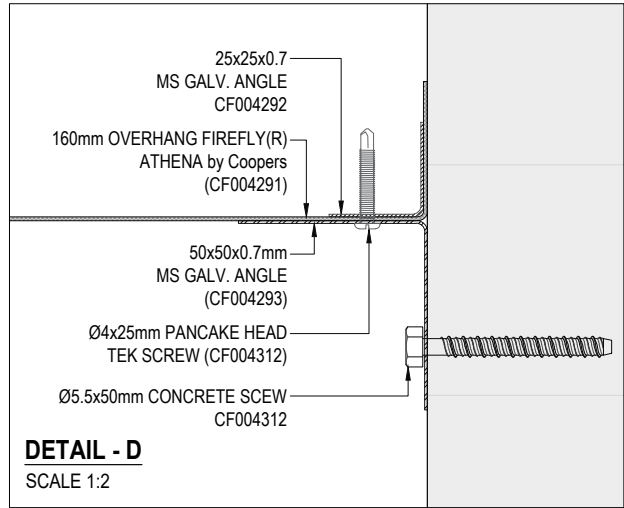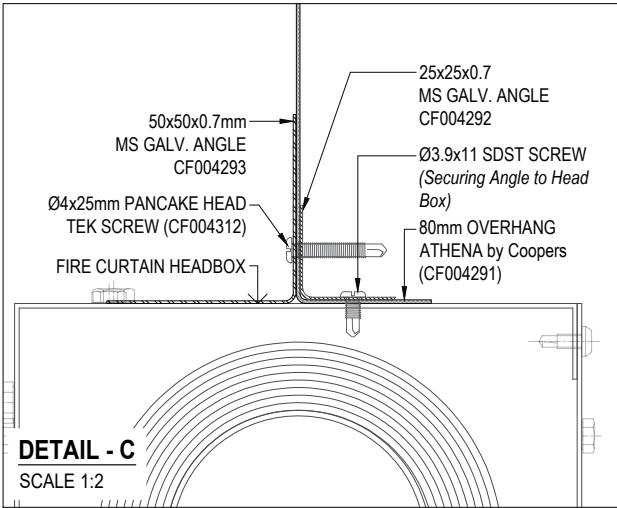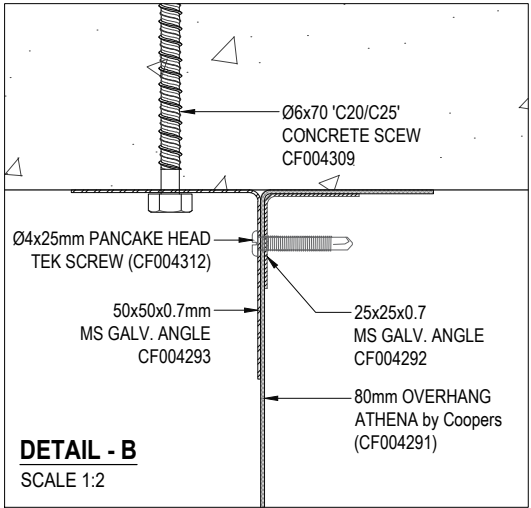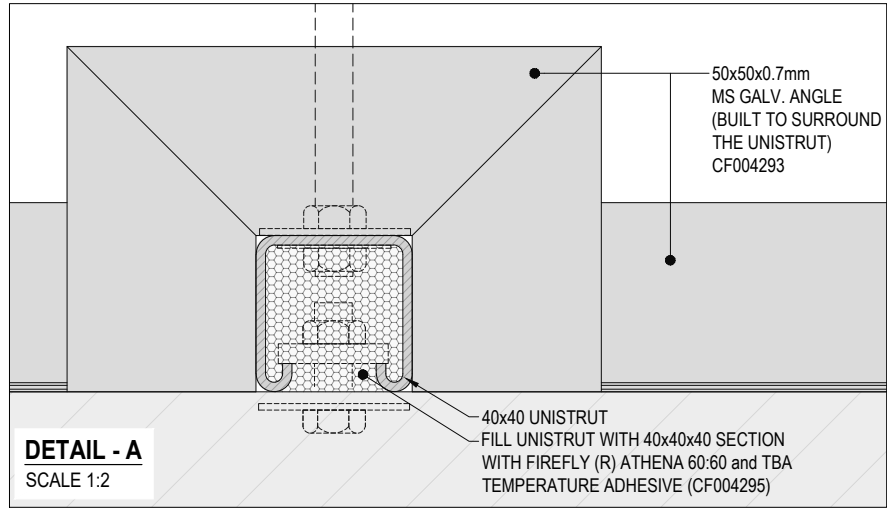

Tested to EN 1634-1
Achieves:
90 Minutes Integrity

 Ignis House, Houghton Avenue,
Waterlooville, Hampshire, PO7 3DU, UK

Tel: +44 (0) 23 9245 4405
Fax: +44 (0) 23 9249 2732
Email: info@coopersfire.com
Web: www.coopersfire.com


ALL DIMENSIONS INCLUDE SURFACE
FINISH UNLESS OTHERWISE SPECIFIED

CONFORM TO BRITISH STANDARD
SPECIFICATION UNLESS OTHERWISE
SPECIFIED

REMOVE ALL BURRS AND SHARP EDGES
TO A MAXIMUM RADIUS OR CHAMFER OF
0.5mm UNLESS OTHERWISE SPECIFIED

© 1997 A COOPER GROUP LIMITED
ALL RIGHTS RESERVED. THIS DESIGN MAY NOT BE
REPRODUCED IN ANY MATERIAL FORM, INCLUDING
ELECTRONICALLY WITHOUT THE WRITTEN PERMISSION OF
THE COPYRIGHT NAMES

**THIRD ANGLE
PROJECTION**

 

TOLERANCES:
WHOLE NUMBERS ± 1.0
ONE PLACE DECIMALS ±0.25
TWO PLACE DECIMALS ±0.10
UNLESS OTHERWISE STATED.

DO NOT SCALE

REV	MODIFICATION	DATE	DRAWN
05	ATHENA DETAILS UPDATED	04.03.26	AA
04	DETAILS ADDED	05.11.25	AA
03			
02			
00			

MATERIAL:	N/A
FINISH:	N/A
SCALE:	AS SHOWN
© 1997 A COOPER GROUP LIMITED ALL RIGHTS RESERVED. THIS DESIGN MAY NOT BE REPRODUCED IN ANY MATERIAL FORM, INCLUDING ELECTRONICALLY WITHOUT THE WRITTEN PERMISSION OF THE COPYRIGHT NAMES	

DRAWN:	AA
CHECKED:	SB
APPROVED:	RW

TITLE: ATHENA by COOPERS FIRE STATIC BARRIER 90-MINUTE FIRE STOPPING ARRANGEMENT BETWEEN HEADBOX AND STRUCTURE	
DRAWING NO. 600_650_MK	DATE: 30.06.25 ISSUE: 05