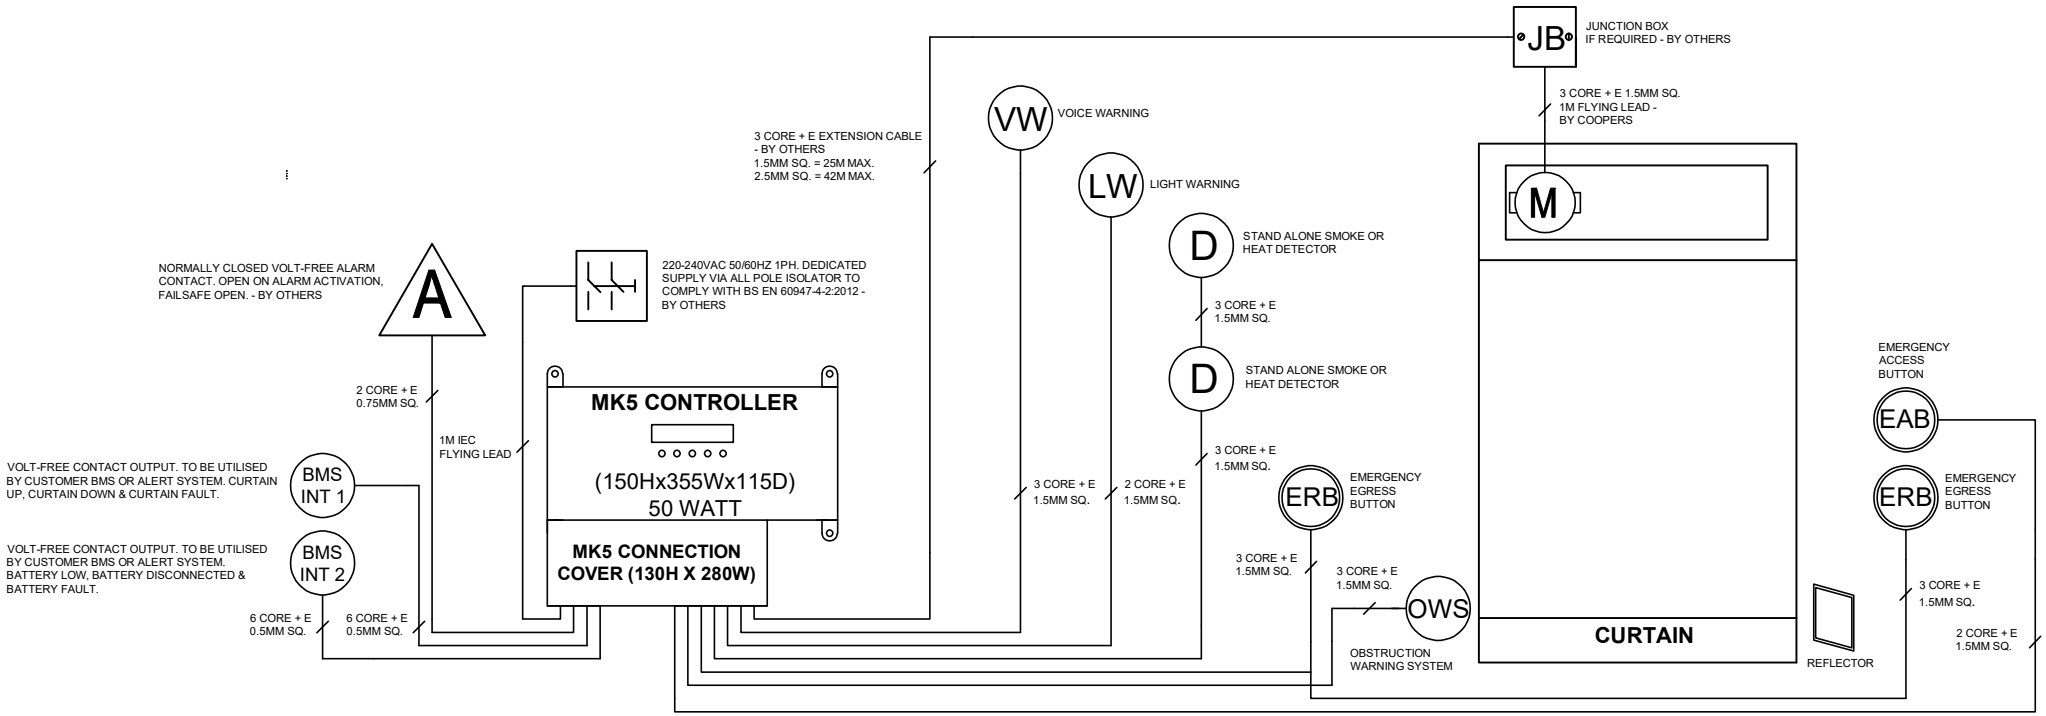

coopers Coopers Fire Limited	Ignis House, Houghton Avenue, Waterlooville, Hampshire, PO7 3DU, UK Tel: +44 (0)2392 454 405 Email: info@coopersfire.com Web: www.coopersfire.com	DRAWN: RW	TITLE: MK5 TYPICAL WIRING DIAGRAM
		CHECKED: MA	© 2020 COOPERS FIRE LIMITED ALL RIGHTS RESERVED. THIS DESIGN MAY NOT BE REPRODUCED IN ANY MATERIAL FORM, INCLUDING ELECTRONICALLY WITHOUT THE WRITTEN PERMISSION OF THE COPYRIGHT NAMES ALL DIMENSIONS IN MILLIMETRES UNLESS OTHERWISE STATED
		APPROVED: JR	DRG. No. MK5_WIR_B ISSUE: A DATE: 21.10.20