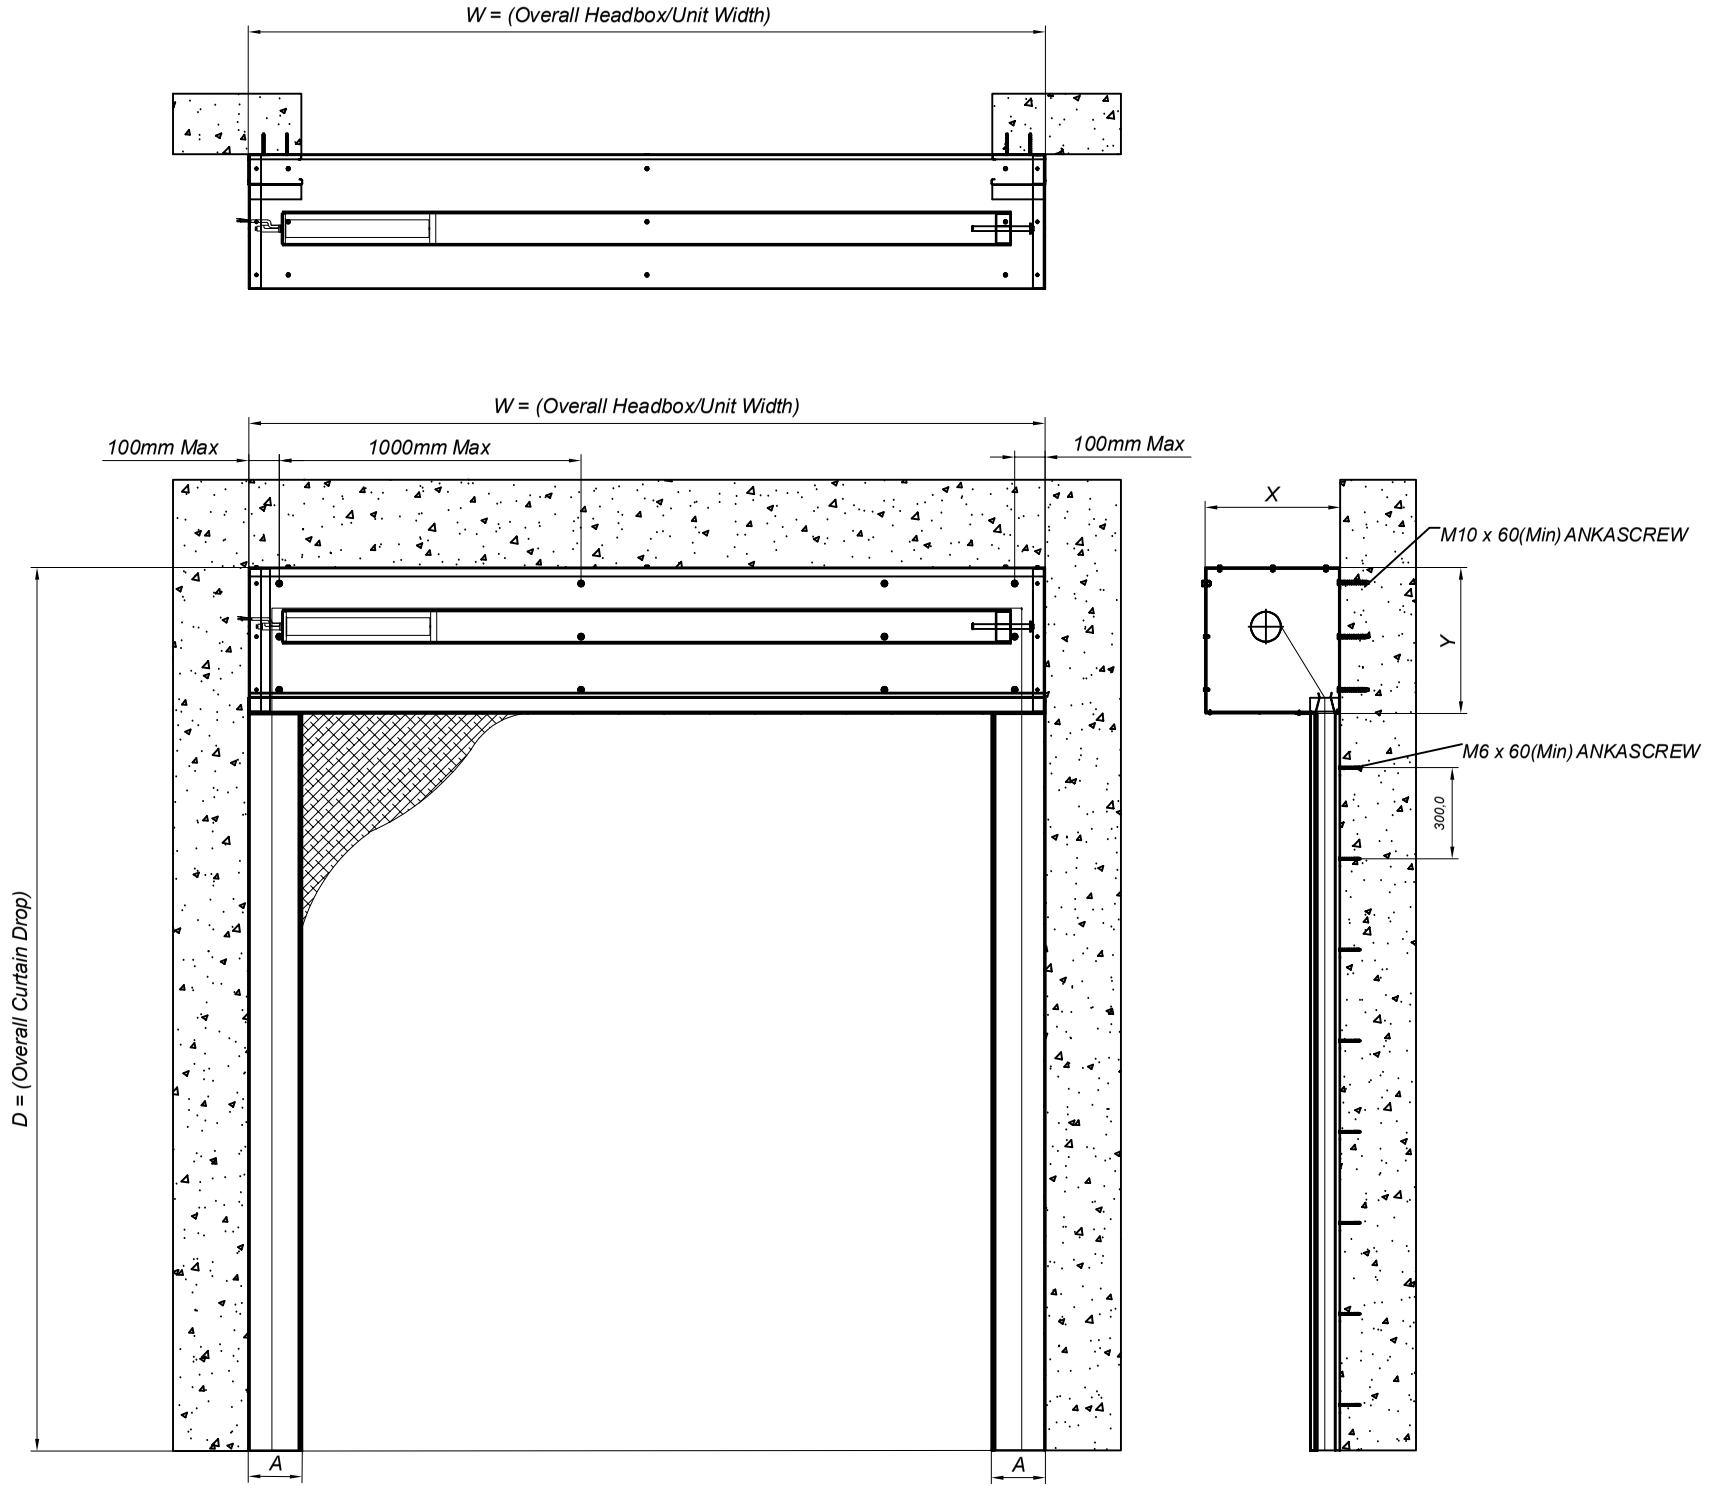

HEADBOX		OVERALL DIMENSION		
X(mm)	Y(mm)	W	D	A(mm)
446	480	2.88m	3.35m	178

coopers
Coopers Fire Limited

Ignis House, Houghton Avenue
Waterlooville, Hampshire
PO7 3DU, UK

Tel: +44 (0)2392 454 405

Email: info@coopersfire.com
Web: www.coopersfire.com

DRAWN: JAR	TITLE: FireMaster® Insul8 E240 EW240 EI(1)90 EI(2) 90 Curtain Sizes	
CHECKED: RW	© COOPERS FIRE LIMITED ALL RIGHTS RESERVED. THIS DESIGN MAY NOT BE REPRODUCED IN ANY MATERIAL FORM, INCLUDING ELECTRONICALLY WITHOUT THE WRITTEN PERMISSION OF THE COPYRIGHT NAMES	ALL DIMENSIONS IN MILLIMETRES UNLESS OTHERWISE STATED
APPROVED: RW	DRG. No. 606_2128_MK	ISSUE: 1 DATE: 08.12.2023

NOTE	COMMENT
1	HIGH DENSITY RIGID SUPPORTING CONSTRUCTION AS PER EN 1363-1
2	FIXING TO HOLLOW BRICK, BLOCK OR SIMILAR STRUCTURE IS NOT PERMITTED
3	